


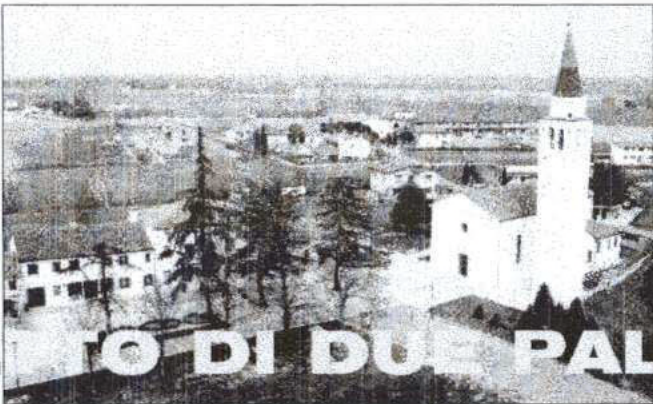

PROGETTO DI DUE PALAZZINE

VIA TERESA DI CALCUTTA - VILLANOVA DI MOTTA DI LIVENZA

tavola nr. **2**

scala 1:200

oggetto: **VARIANTE ALLA C.E. 2002/103:
STATO CONCESSORIO
STATO DI COMPARAZIONE
PALAZZINA -A-**
**PIANTE-PROSPETTI
SEZIONI**





aprile 2004

Comune di Motta di Livenza
ELABORATO
Allegato alla
Denuncia di Inizio Attività
N. DA120041067
Prot.9687 del 10/06/04



progettista
studio tecnico geom. franco rossetti arch. roberta orato
31045 motta di livenza, (tv) p.tta l. lucchesi 2, tel. e fax 0422 768776, email francoross@libero.it

STATO CONCESSORIO

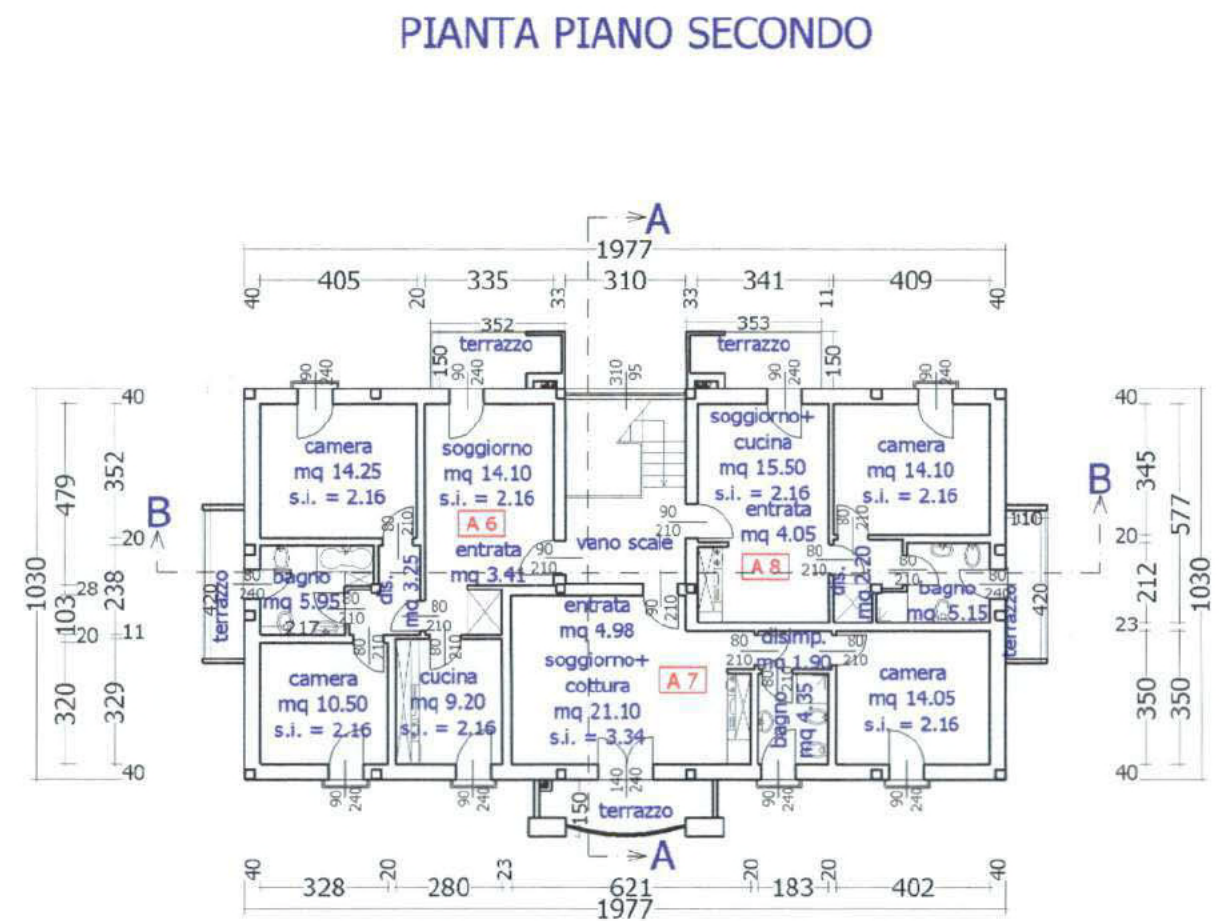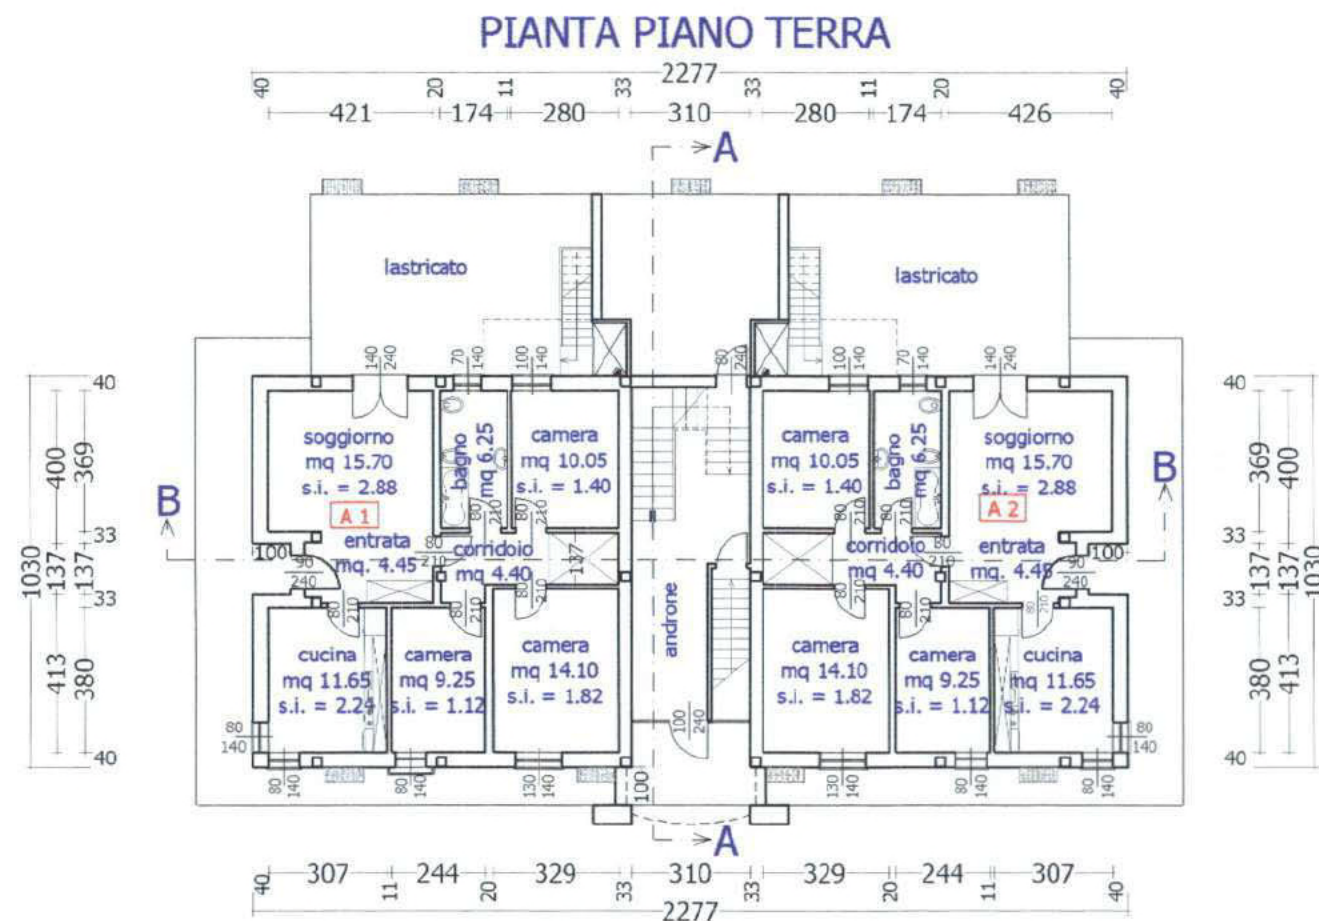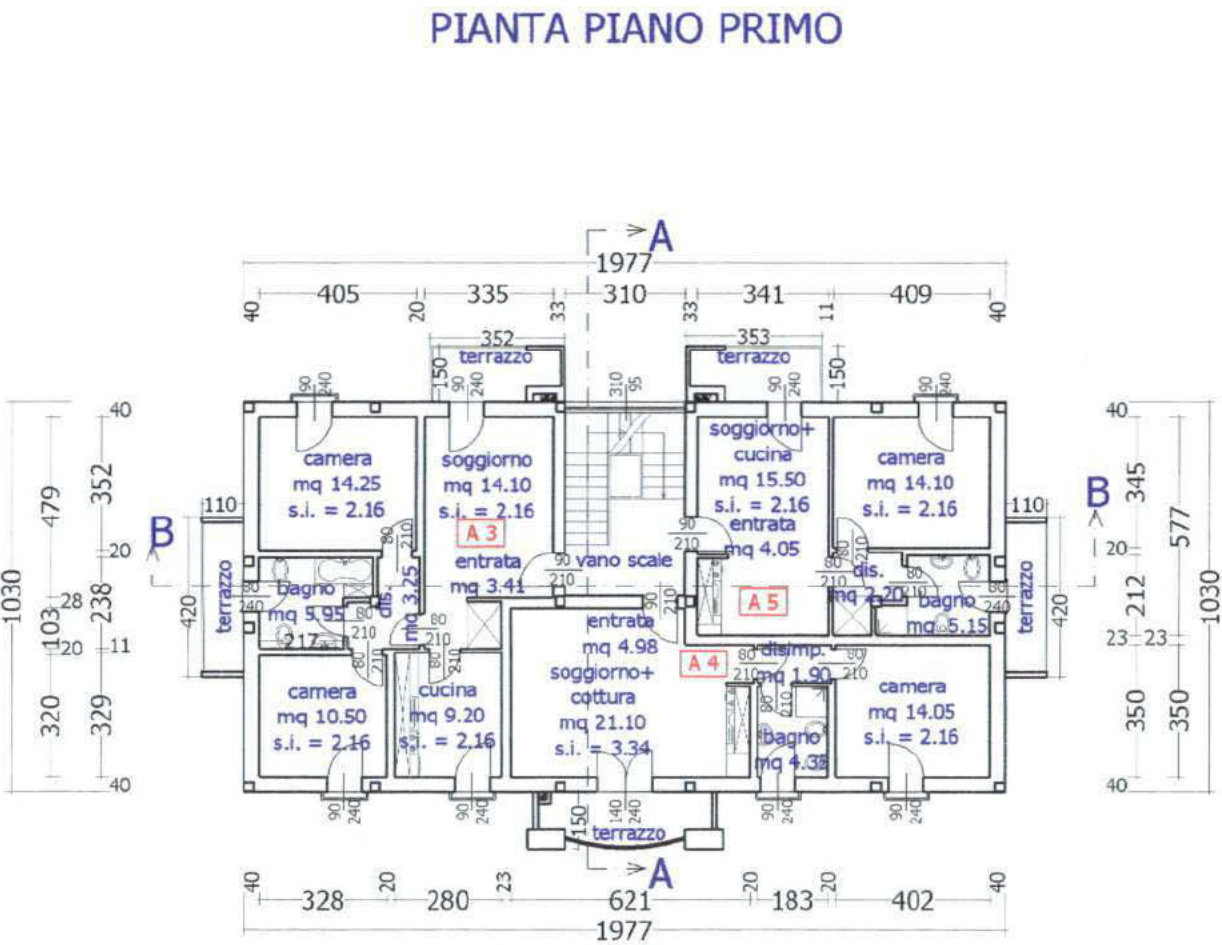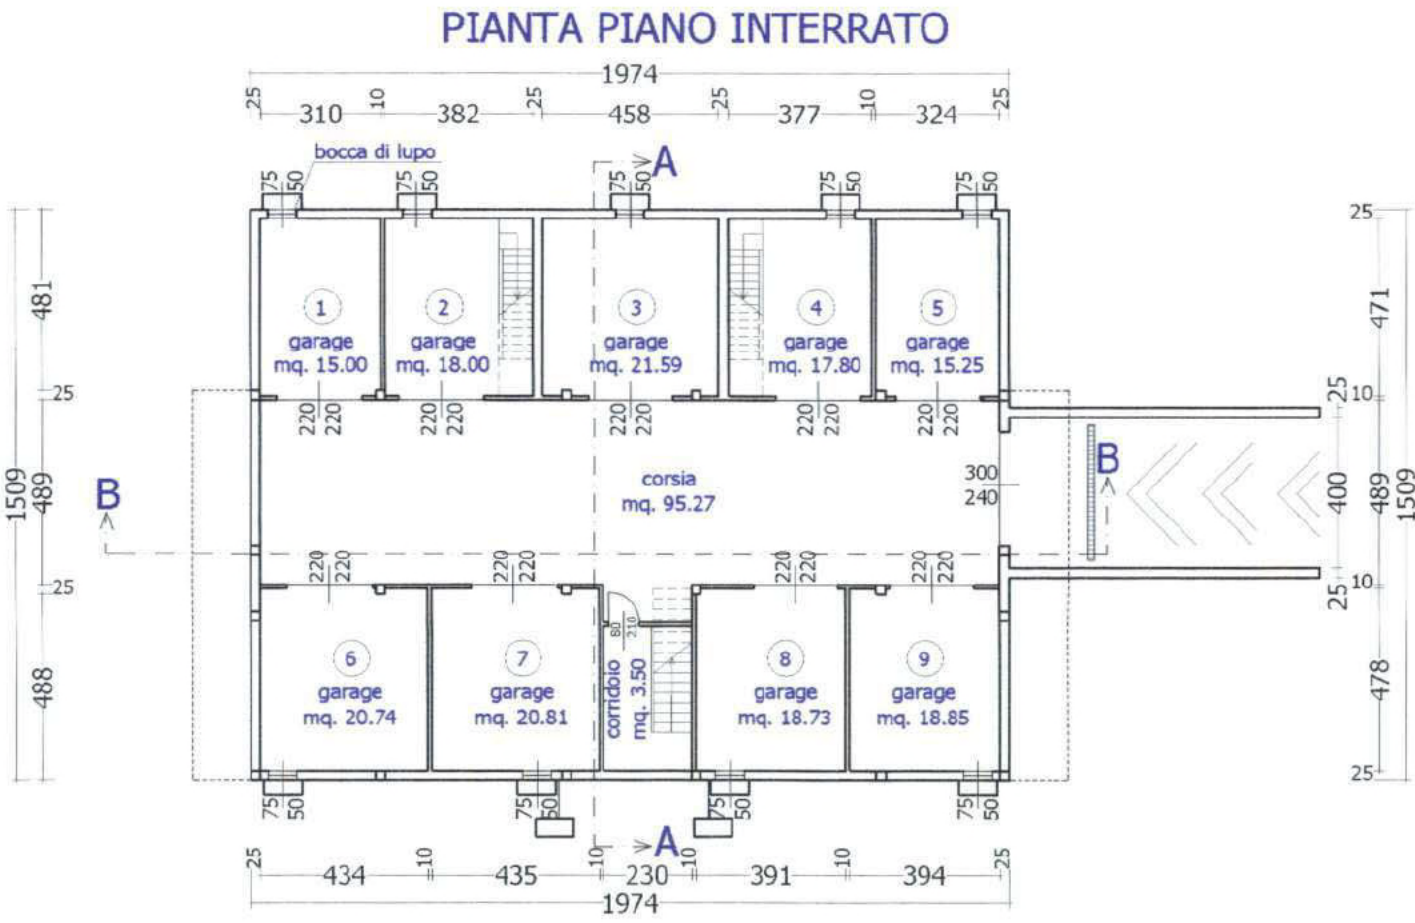


PROSPETTO OVEST



PROSPETTO EST





PROSPETTO SUD

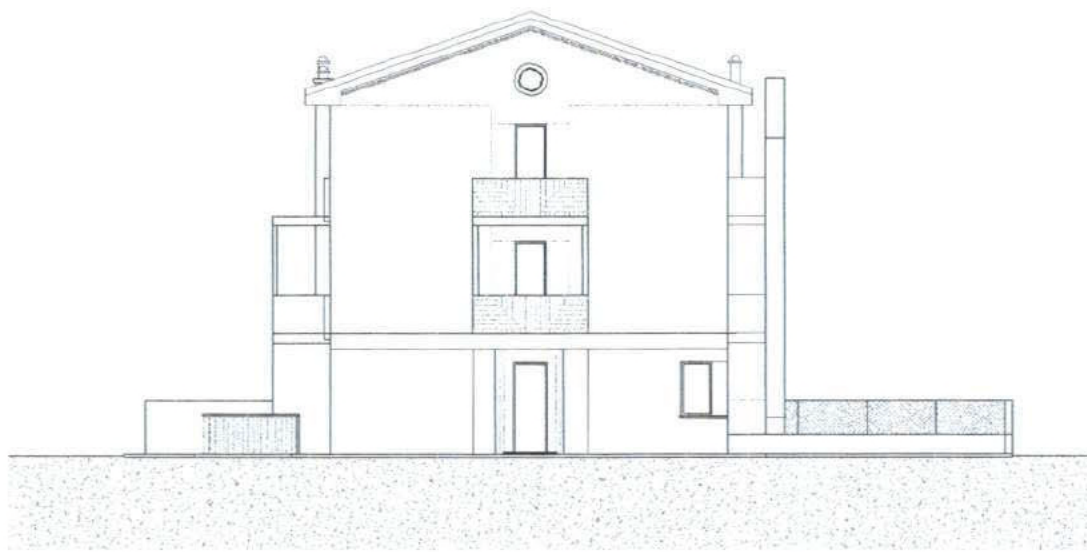


PROSPETTO NORD



STATO DI COMPARAZIONE

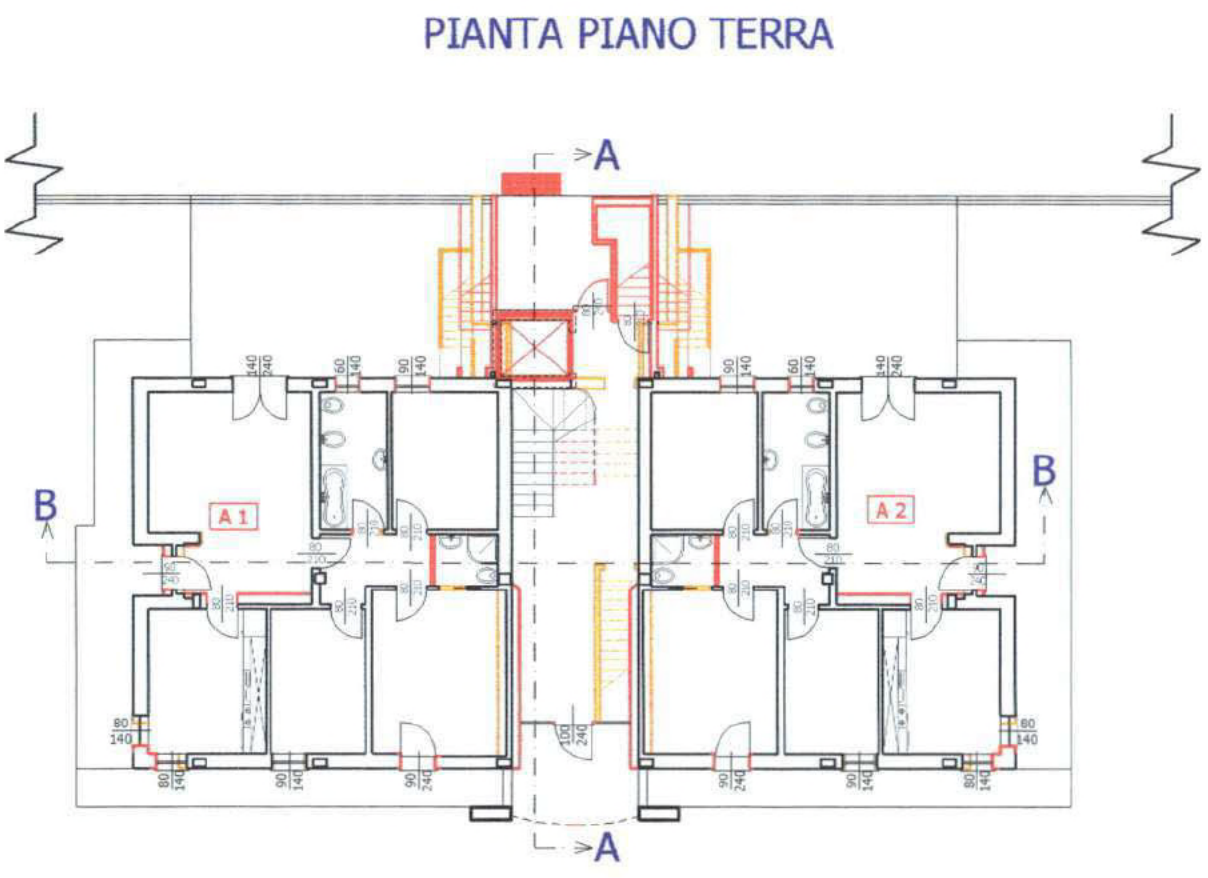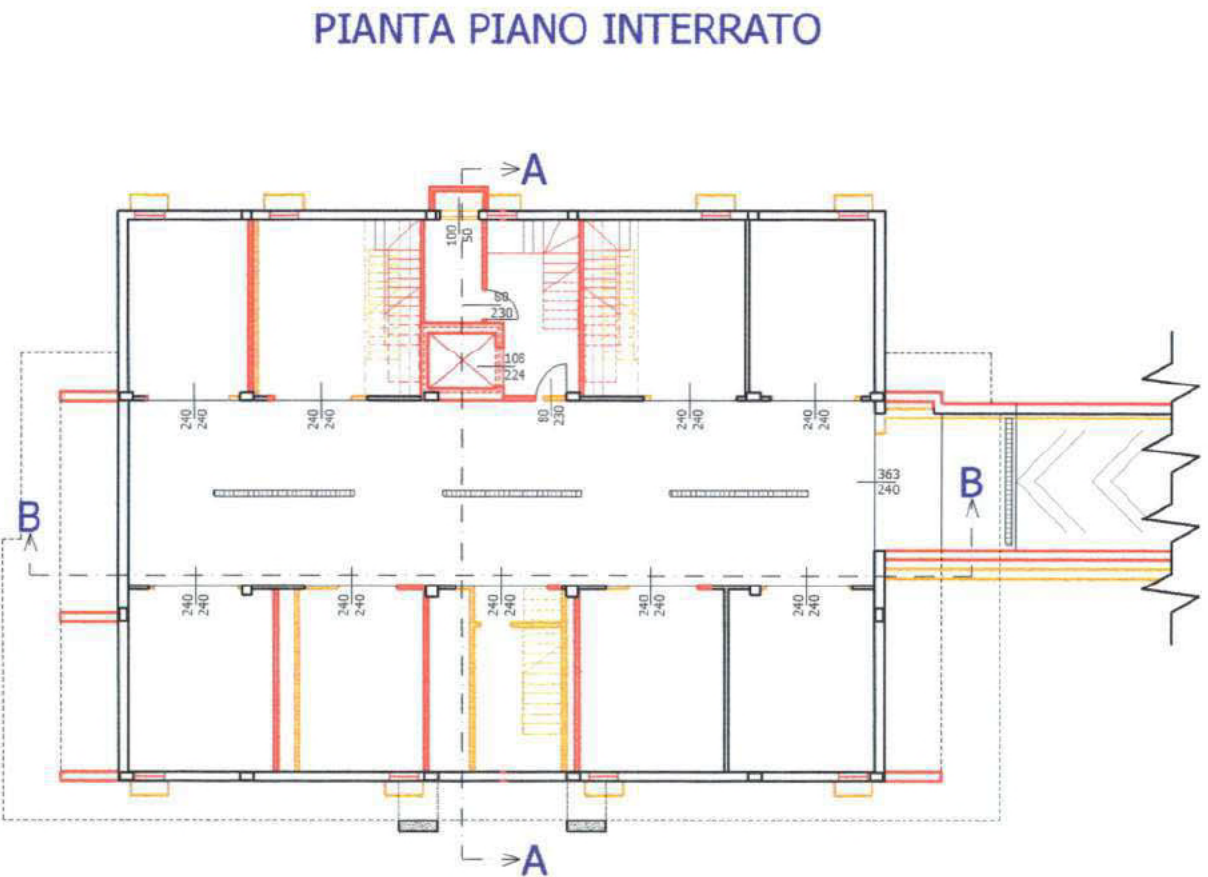

SEZIONE A-A

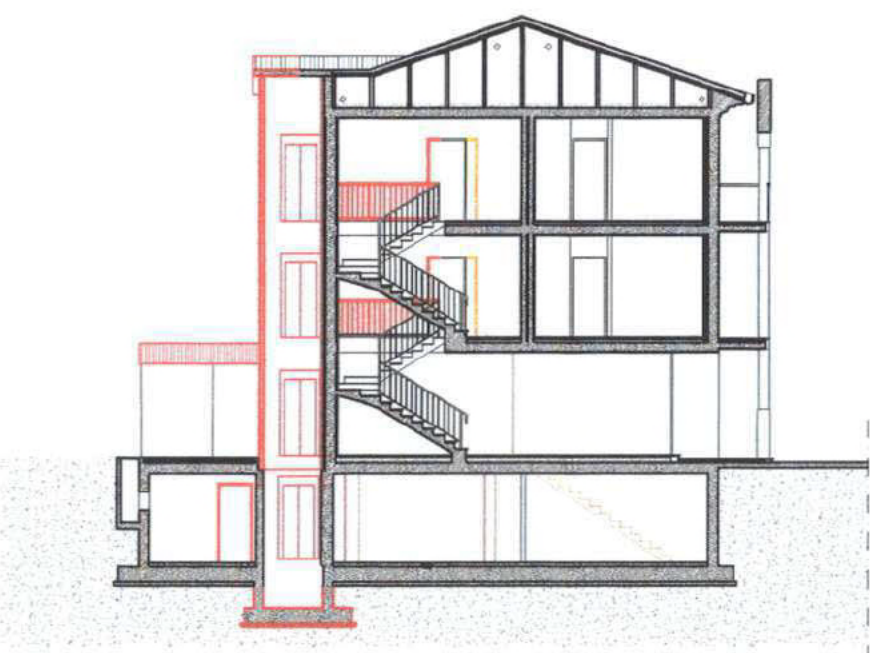


PROSPETTO OVEST




PROSPETTO SUD




PIANTA PIANO PRIMO

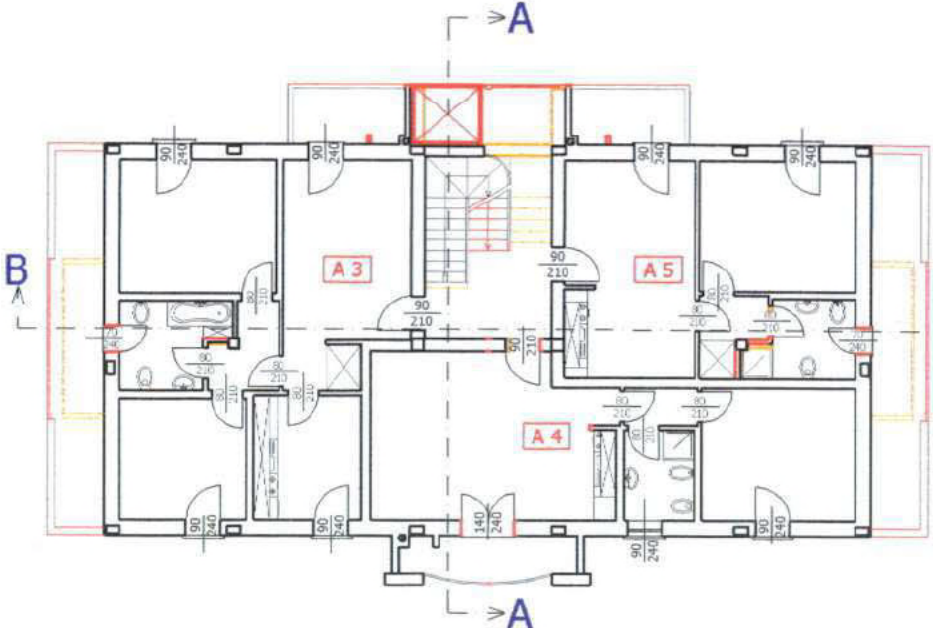

PIANTA PIANO SECONDO

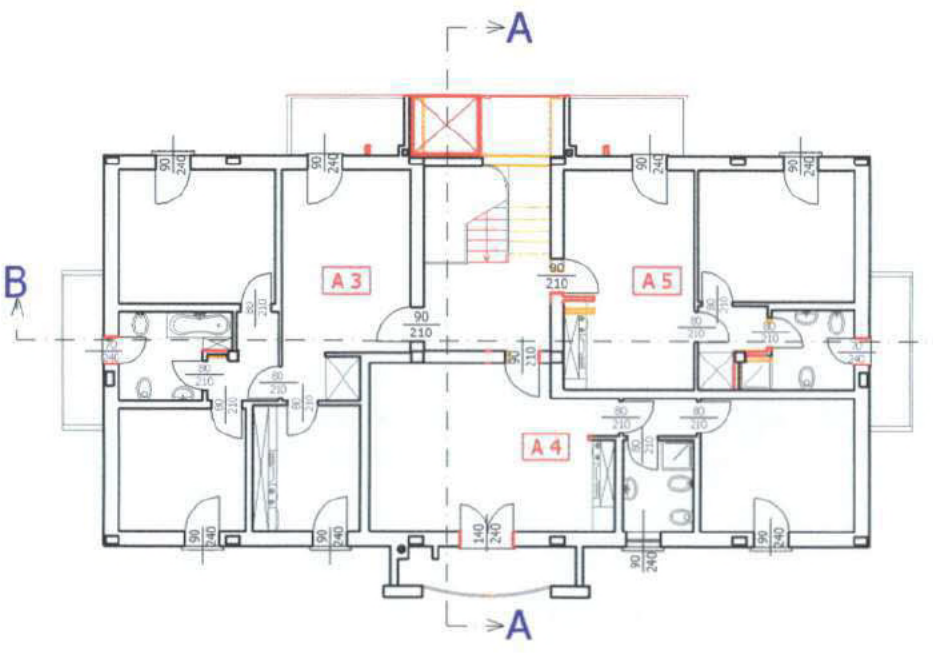


SEZIONE B-B

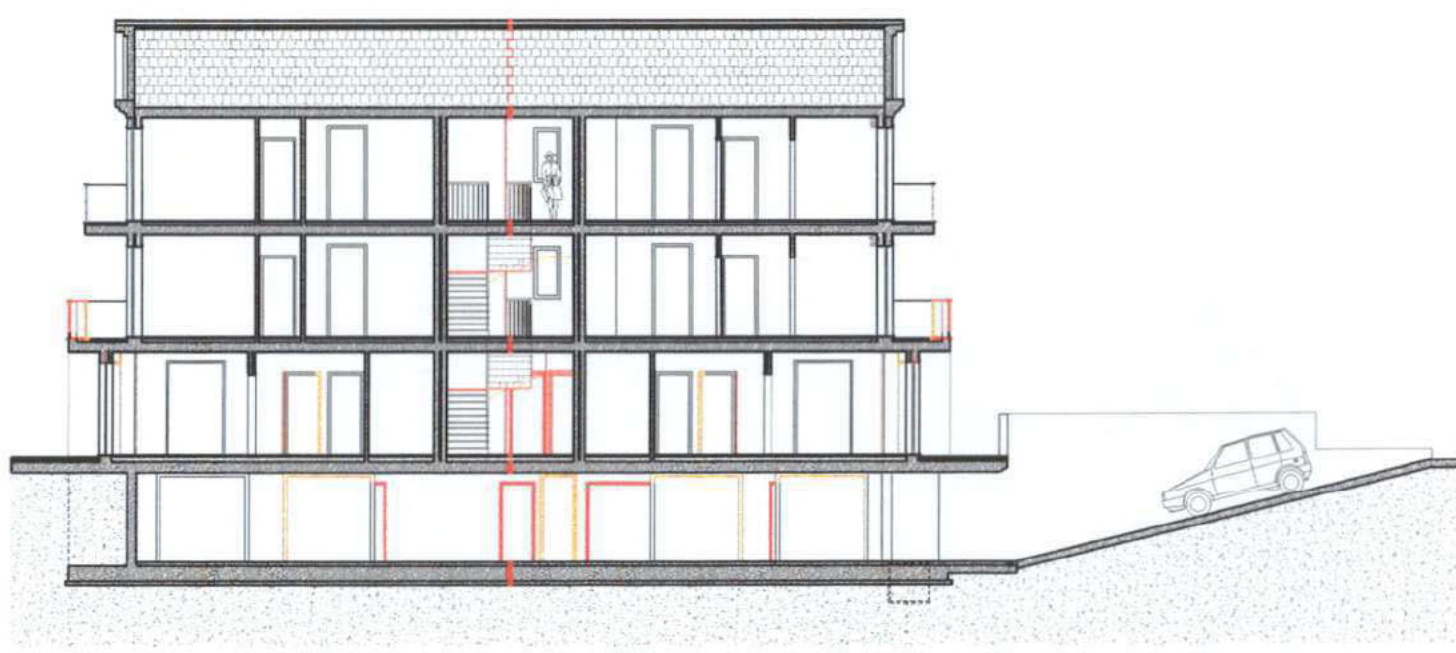

PROSPETTO EST



PROSPETTO NORD

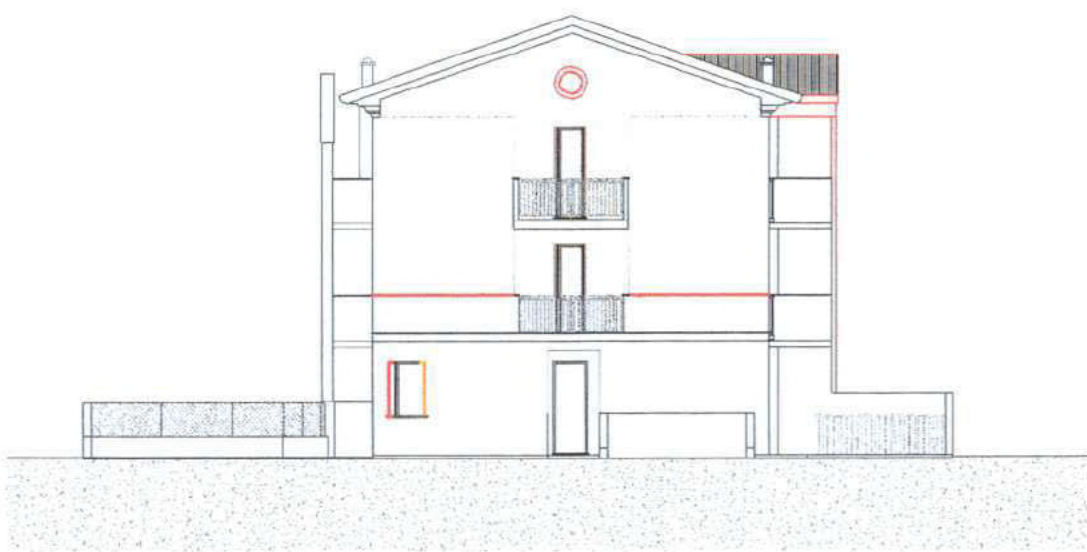


Piano interrato
garage

sub 37



The floor plan shows two symmetrical apartment units, A1 and A2, separated by a central staircase and service area. Each unit consists of a living area, a kitchen, a bathroom, and two bedrooms. Dimensions are provided for various rooms and corridors. The plan also shows structural elements like walls, doors, and stairs. Section lines A-A and B-B are indicated for cross-sections.

PIANTA PIANO PRIMO

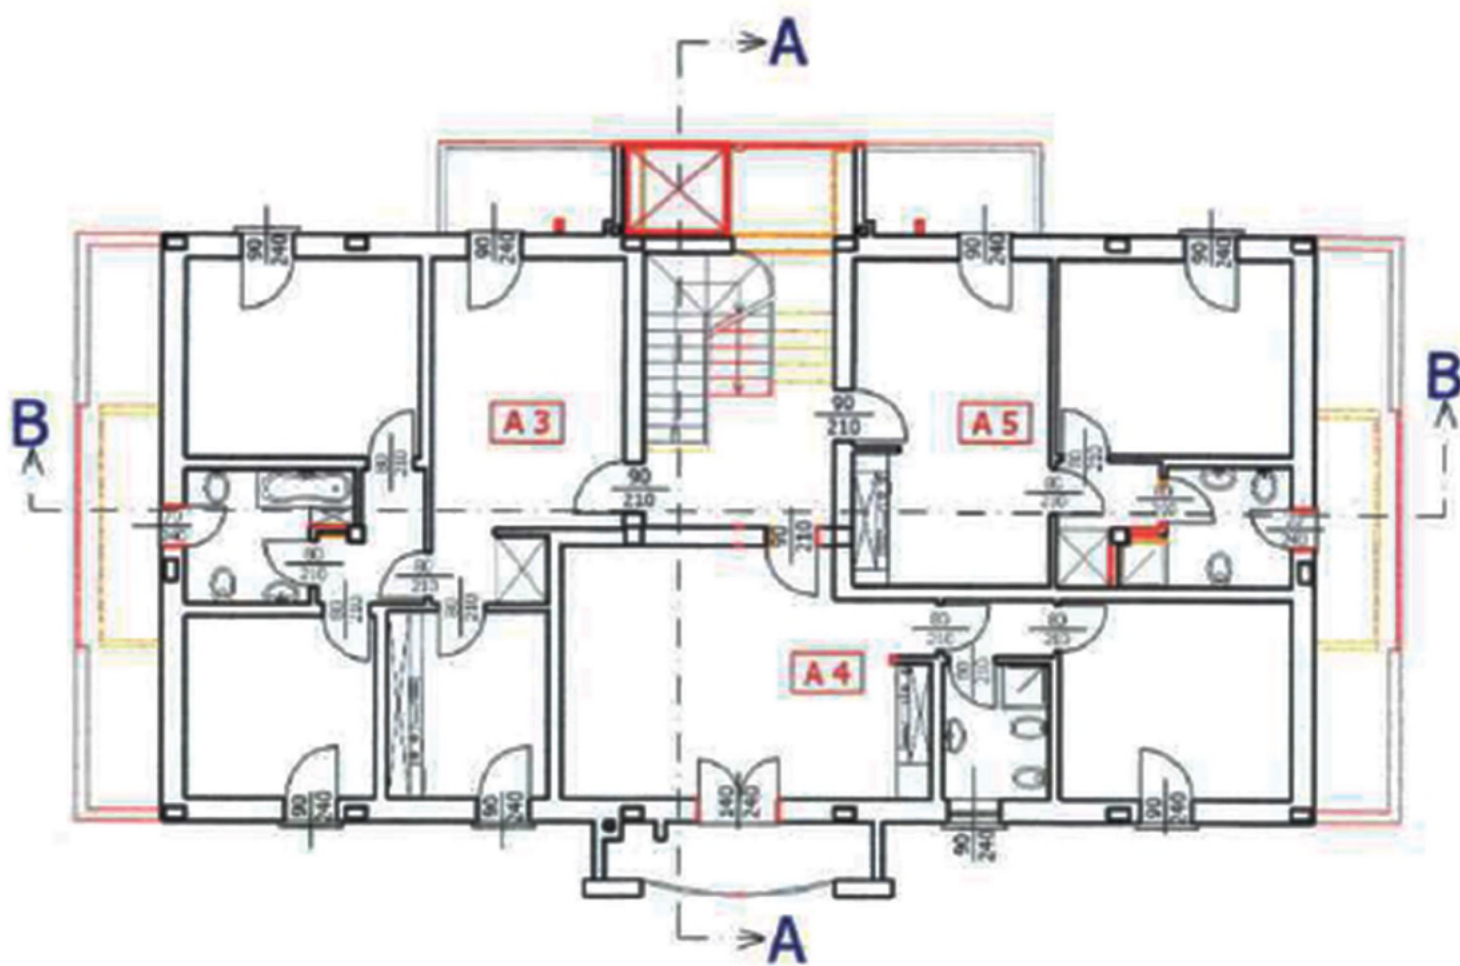

appartamento piano primo
sub 47

